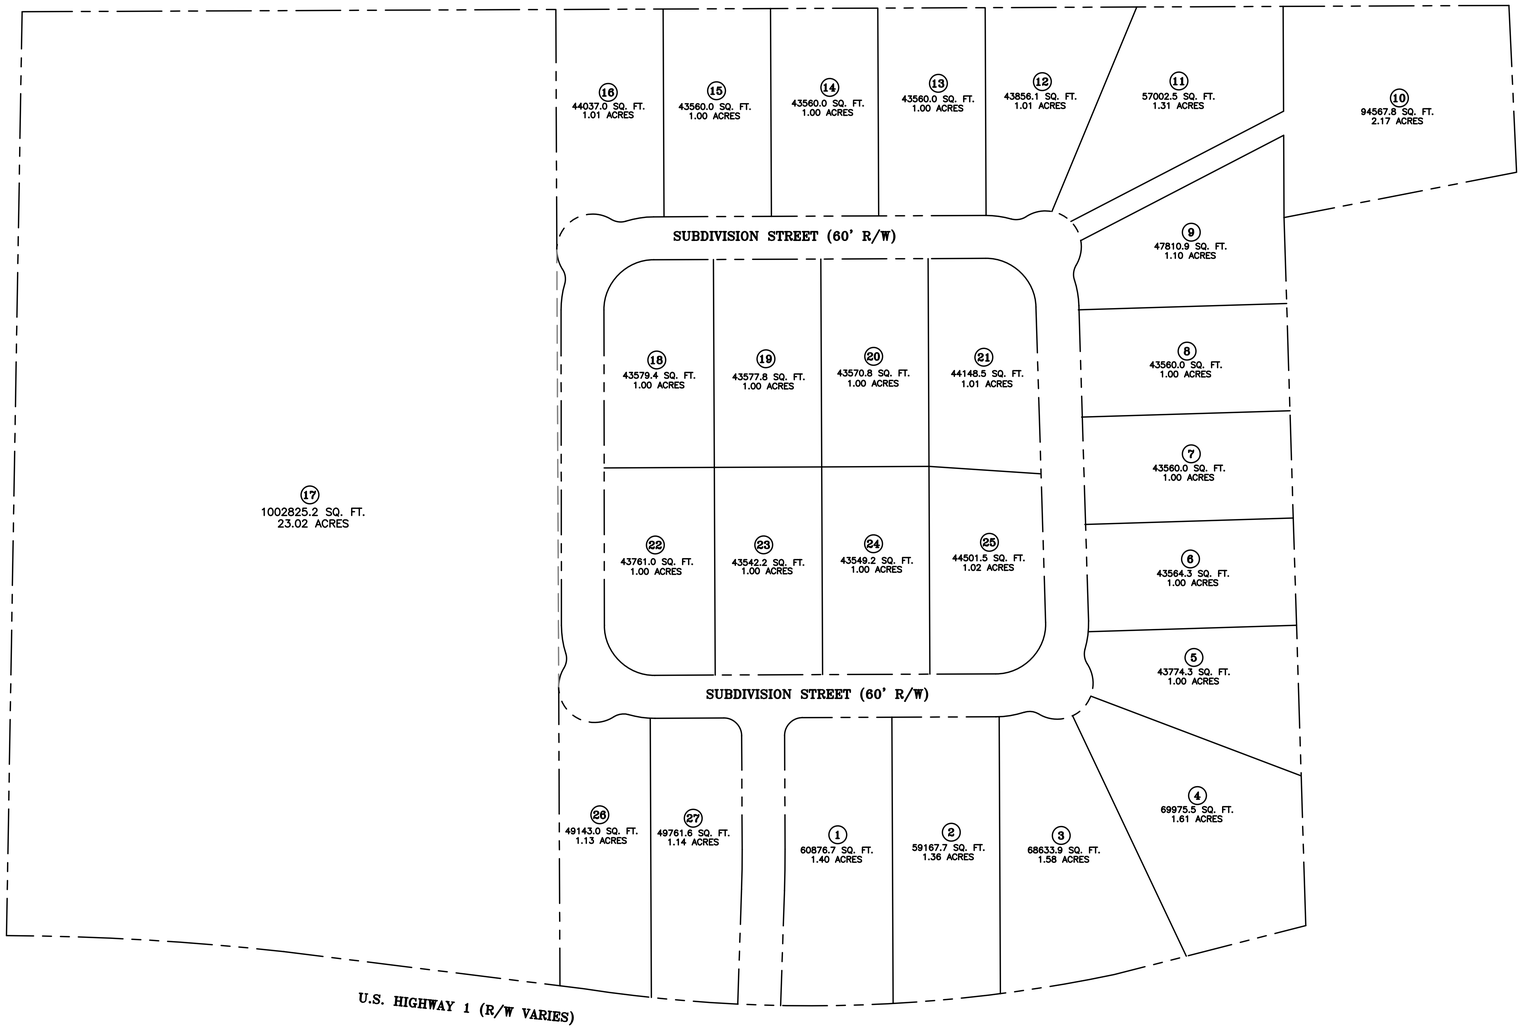

PROJECT DATA

NO. LOTS – 27
MIN. LOT SIZE – 1.0 ACRE

100' 0 100' 200'
GRAPHIC SCALE 1" = 100'

REVISION BLOCK

DATE	DESCRIPTION	BY
01/18/07	AS PER OWNER COMMENTS	LHH

SCOTT L. JOHNSON No. 25302 PROFESSIONAL ENGINEER
01-18-07

CIVIL DESIGN SOLUTIONS, L.L.C.
AN ENGINEERING AND DRAFTING COMPANY
371 MAIN STREET (706) 465-0900 OFFICE
P.O. BOX 603 (706) 465-0909 FAX
WARRENTON, GA 30828

CONCEPTUAL PLAN

U.S. HIGHWAY 1 TRACT

JEFFERSON COUNTY, GEORGIA

DATE:	11/30/06
SCALE:	1"=100'
DESIGNED BY:	SLJ
DRAWN BY:	SLJ
CHECKED BY:	SLJ
ACAD FILE:	06-109
DRAWING NO:	06-109-C

SHEET NO. 1 OF 1 SHEETS